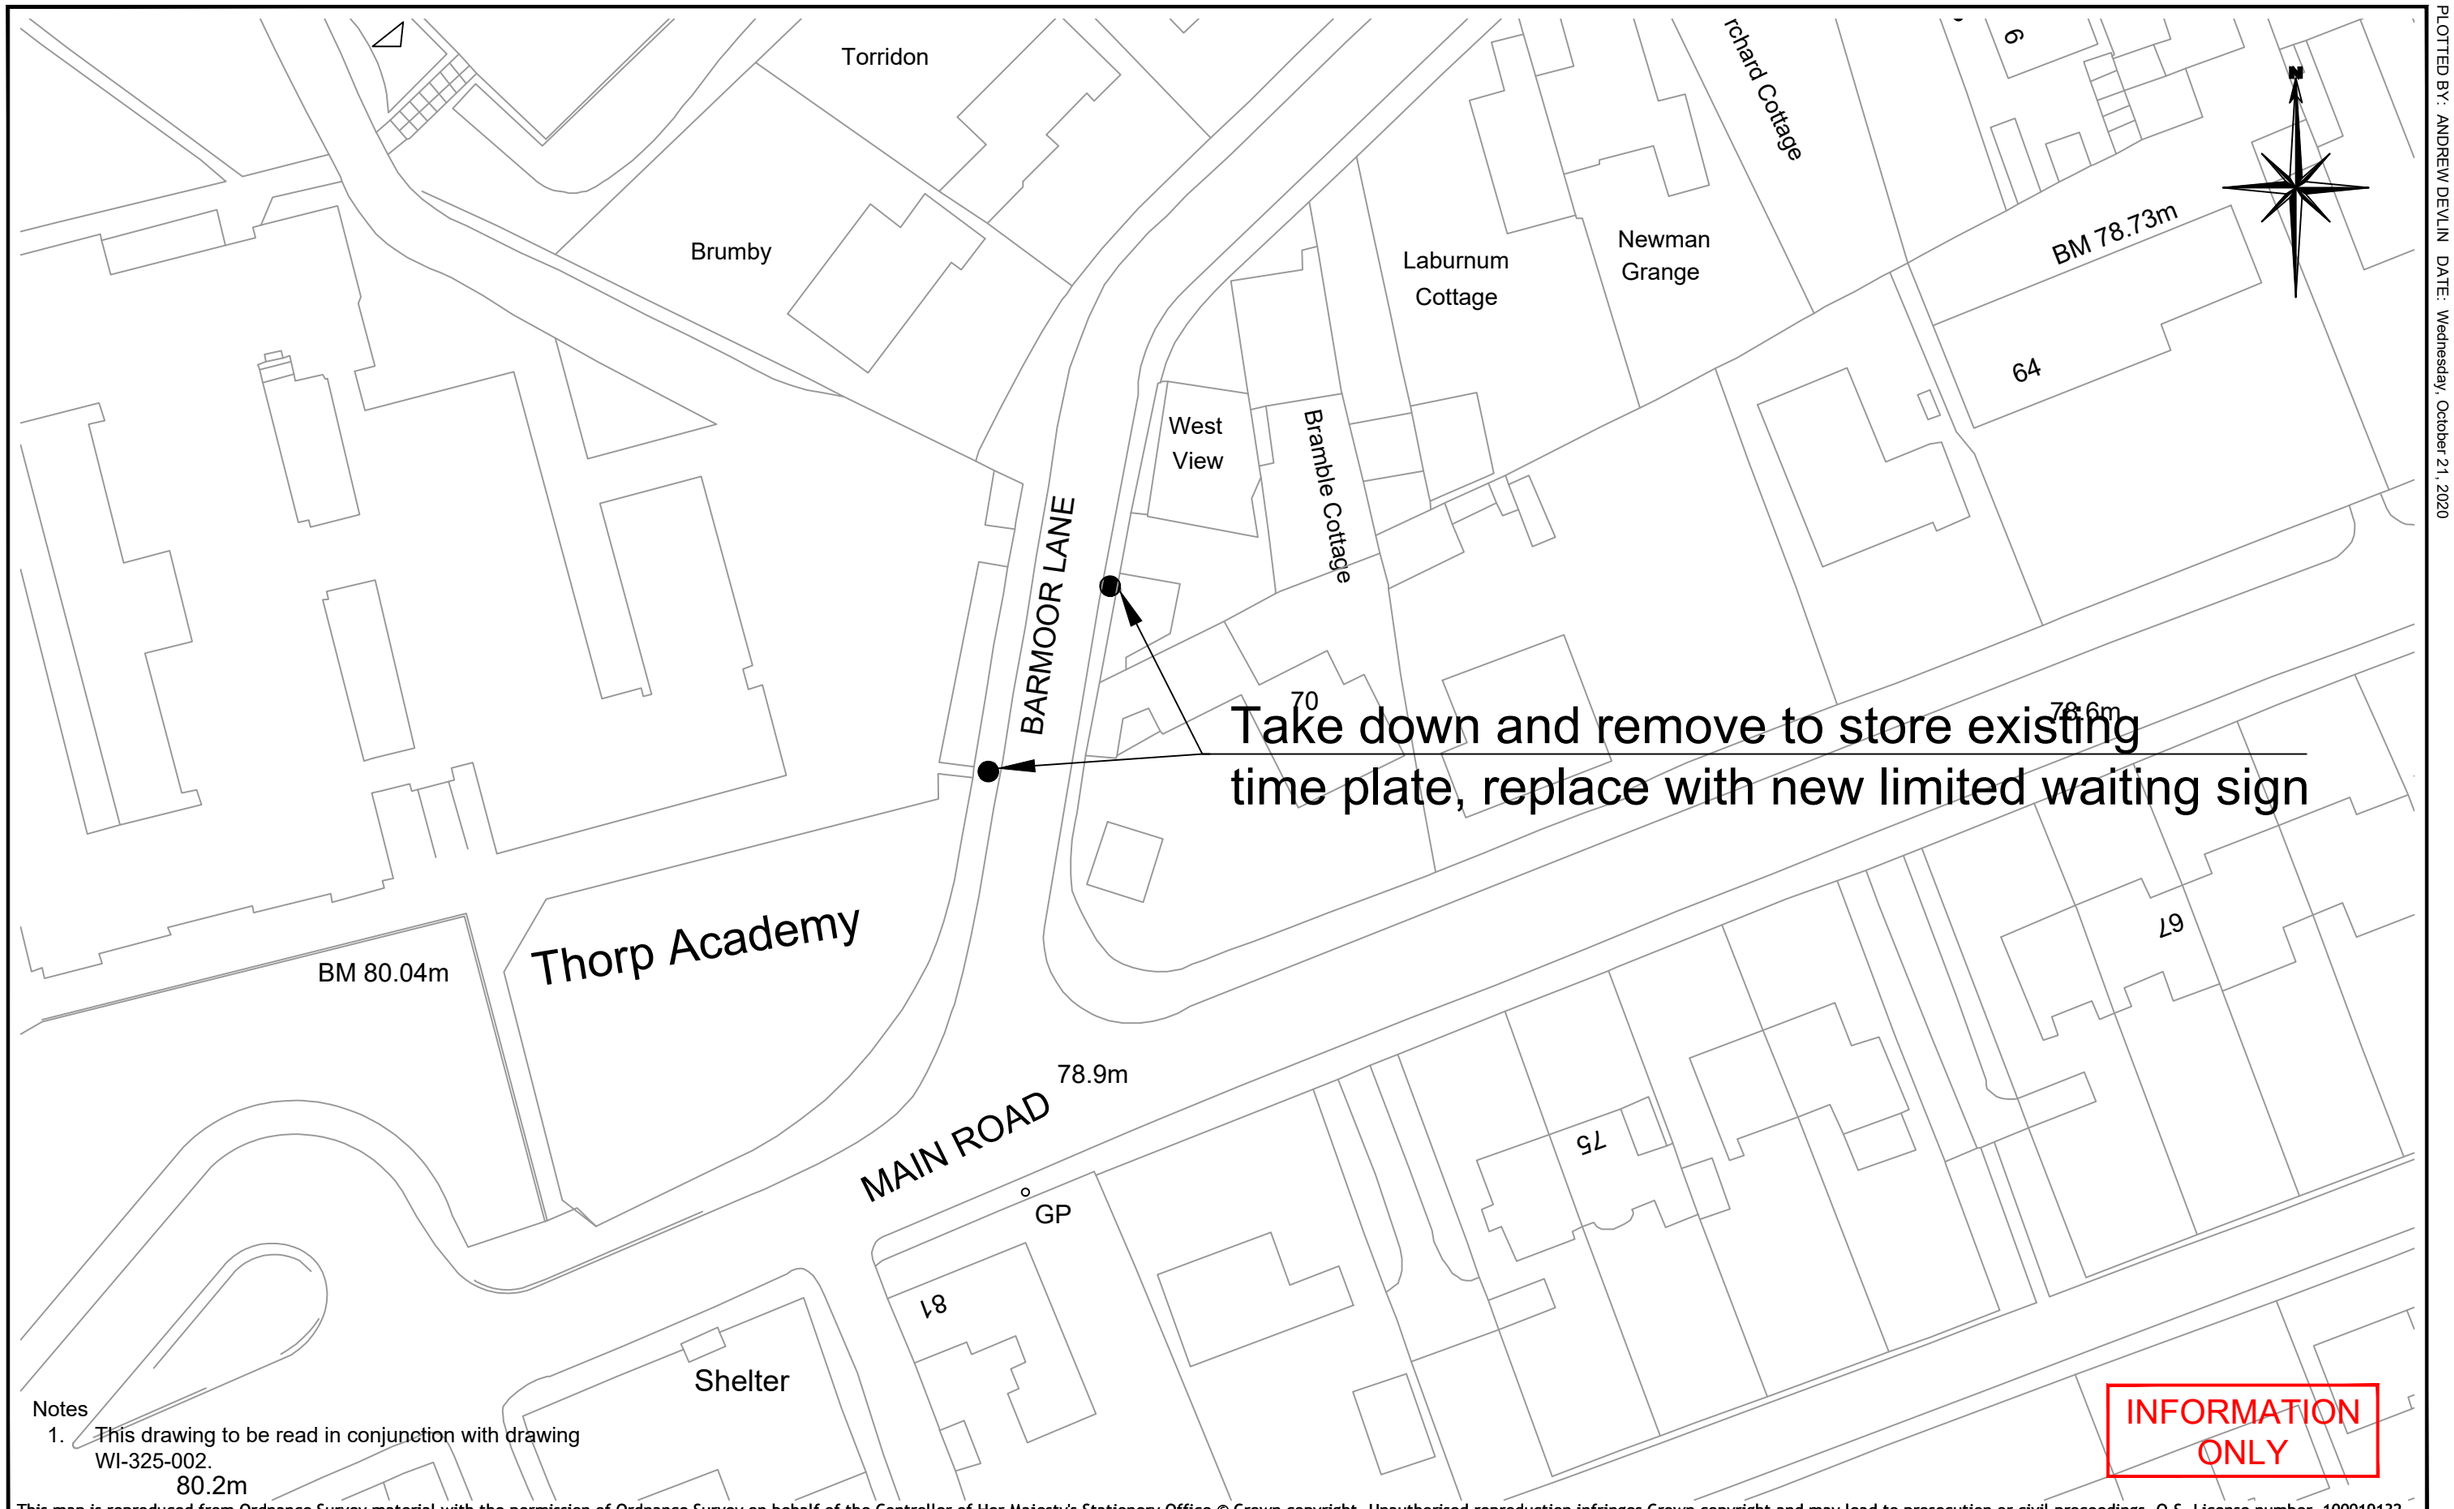

Notes

1. This drawing to be read in conjunction with drawing WI-325-002.

INFORMATION ONLY

Highways & Waste
Trevor Waggett B.Eng (Hons), MCIHT, FIHE
Engineering Services Manager

Gateshead Council
Civic Centre
Regent Street
Gateshead
NE8 1HH
Tel. 0191 4333000
www.gateshead.gov.uk

CLIENT: Transport and Waste	DRAWING TITLE: Site Plan -- --	PREPARED BY:- A.Devlin	DATE:- 21/10/20
SCHEME NAME: Barmoor Lane TIme Limit Amendment		CHECKED BY:- N.Frier	SCALES:- 1:500
		APPROVED BY:- N.Frier	DRAWING NO:- WI-325-001 REV --

G:\DevAndPublicProtection\BusSupt\Maps\AUTOCAD_Maps\Gateshead\NZ1464SE.dwg

A3

cm

PLOTTED BY: ANDREW DEVLIN DATE: Wednesday, October 21, 2020

PLOTTED BY: ANDREW DEVLIN DATE: Wednesday, October 21, 2020