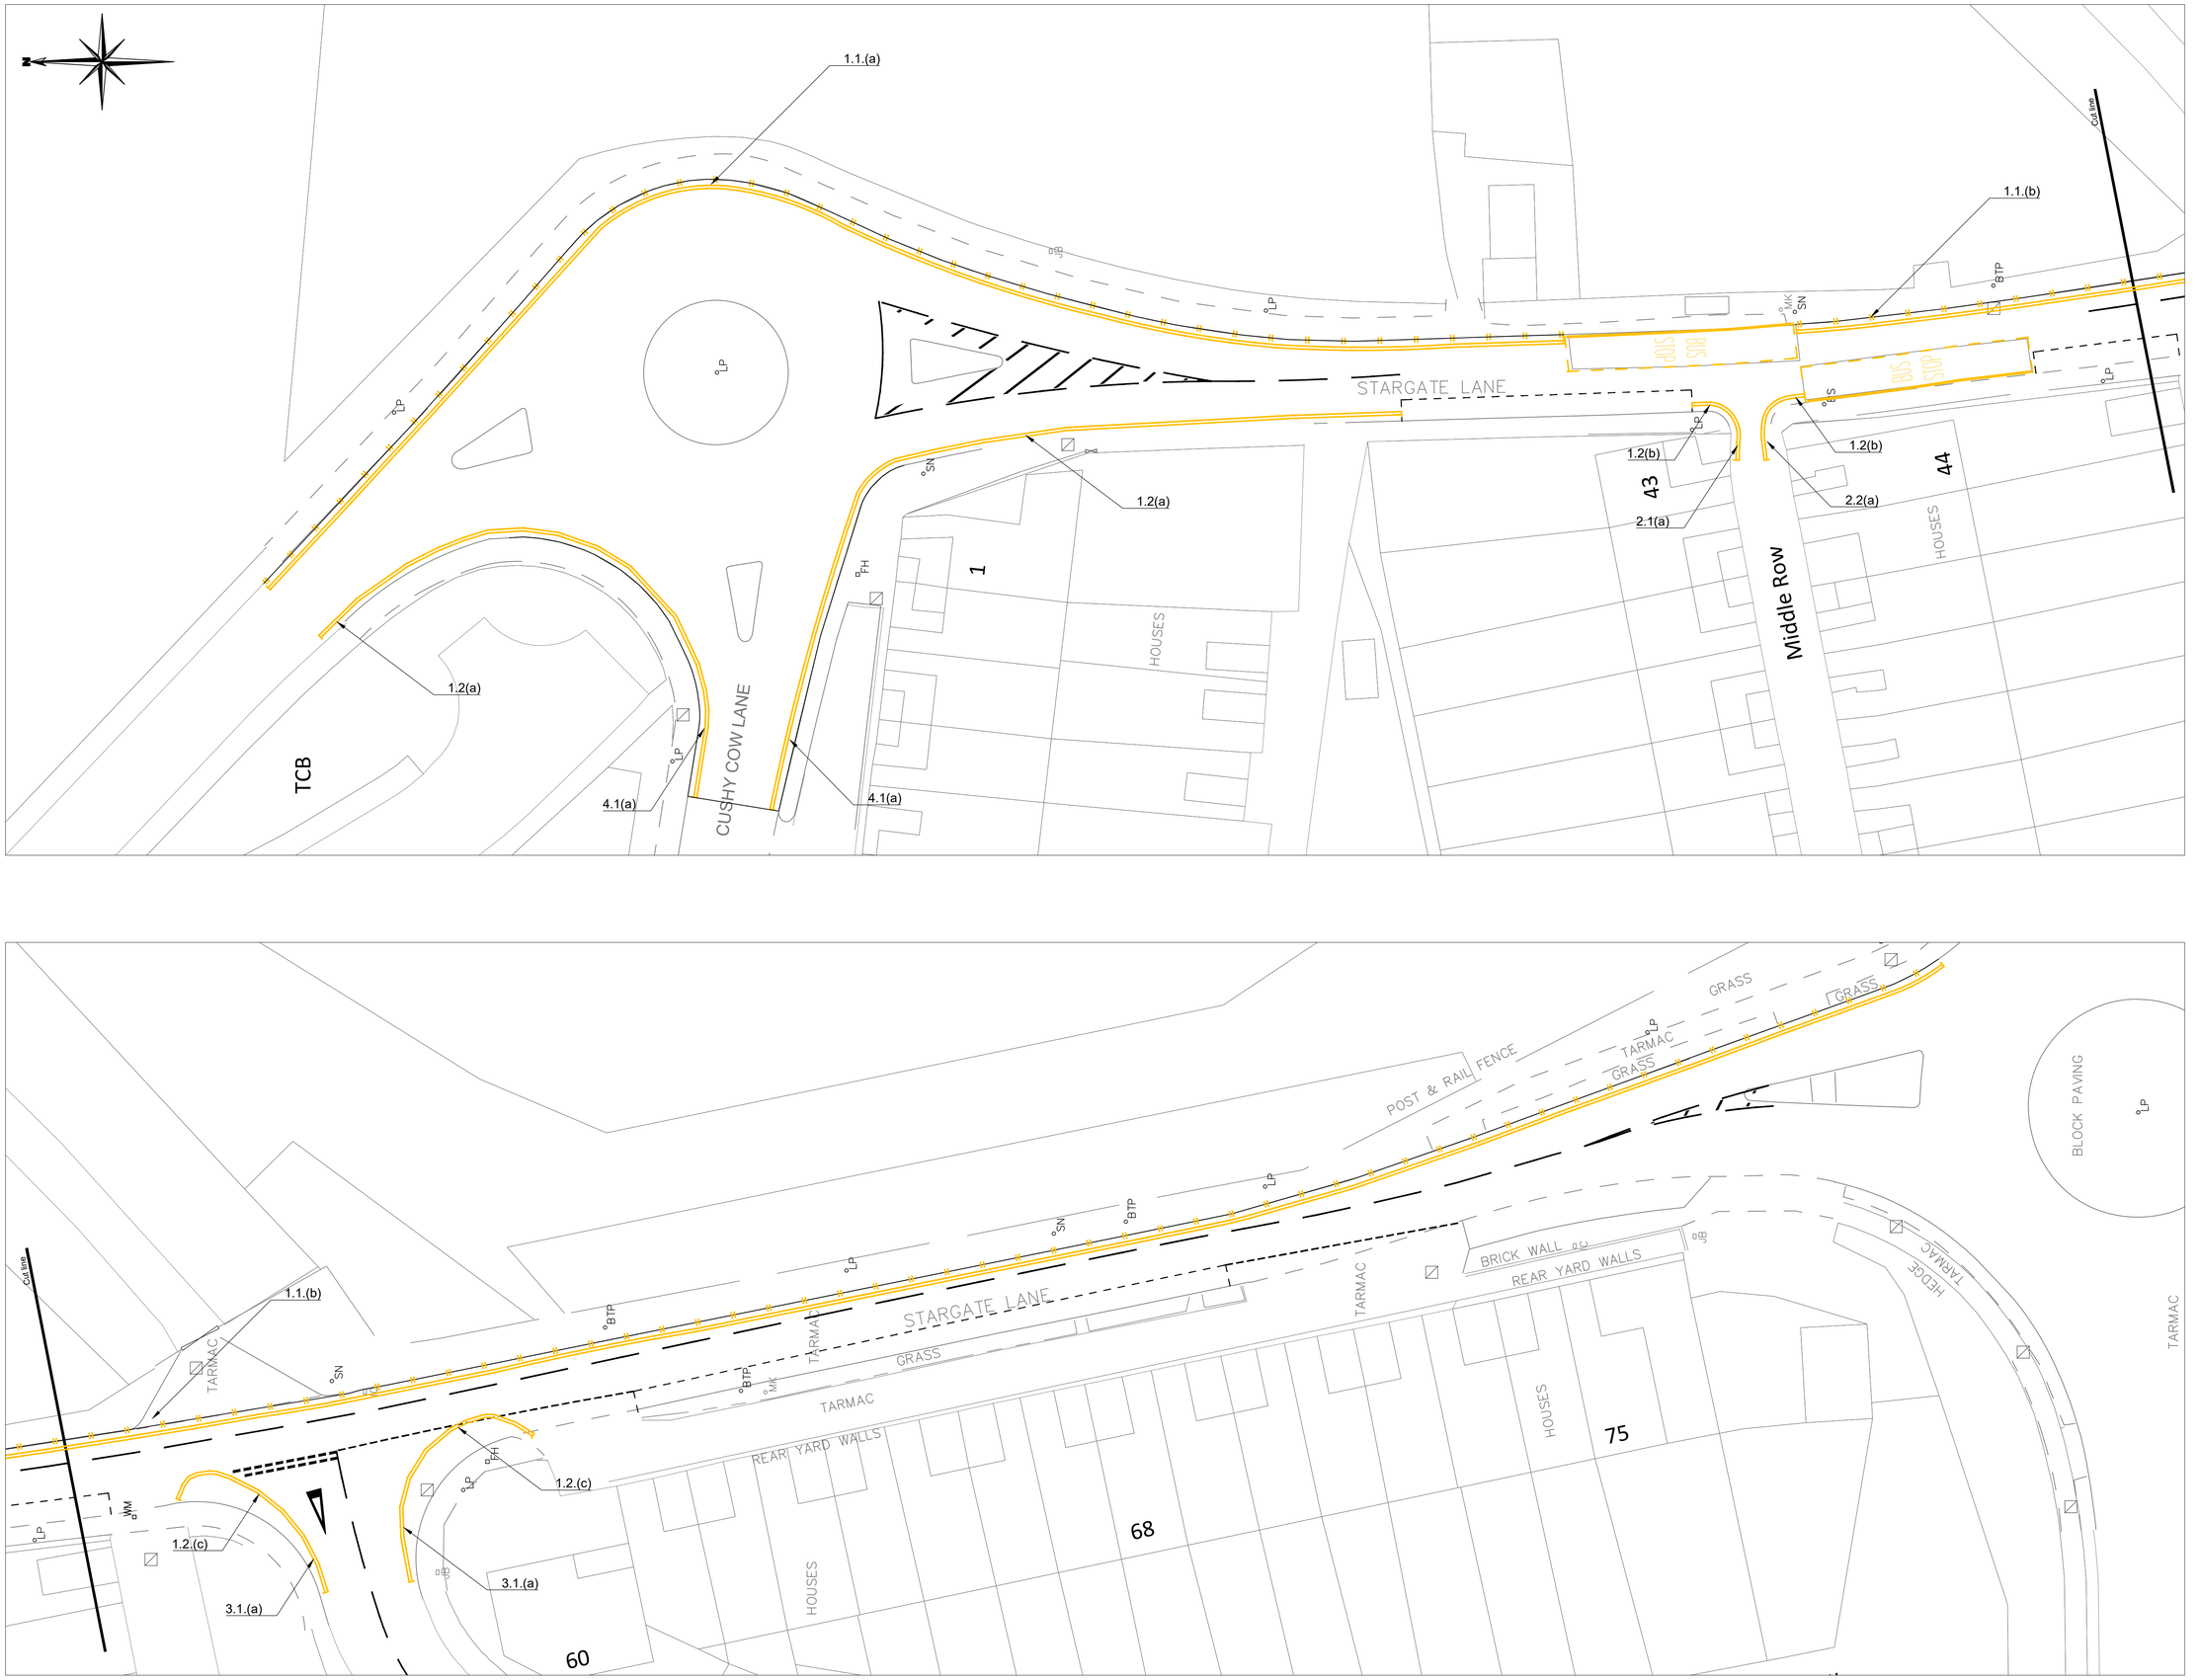


NOTES :-

1. All dimensions in metres, unless specified otherwise.
2. Do not scale from the drawing

PLOTTED BY: ANDREW DEVLIN DATE: Tuesday, January 05, 2021

CONSULTATION

DO NOT SCALE FROM DRAWING.

Where shown, utilities plant information is indicative only. The accuracy thereof cannot be guaranteed and all information must be verified by the contractor with the statutory undertaker.

This map is reproduced from Ordnance Survey material with the permission of Ordnance Survey on behalf of the Controller of Her Majesty's Stationery Office © Crown copyright. Unauthorised reproduction Infringes Crown copyright and may lead to prosecution or civil proceedings.
Gateshead Council [O.S. license No 100019132] 2008

Rev	Date	Amendments	Prepared	Checked	Approved
-	00/00/00	--			

Gateshead Council
Civic Centre
Regent Street
Gateshead, NE8 1HH
Tel. 0191 4333000
www.gateshead.gov.uk

Development, Transport and Public Protection
Trevor Waggett B.Eng (Hons), MCIHT, FIHE
Engineering Services Manager

CLIENT:-
Bellway Homes North East

SCHEME NAME:-
Stargate Lane S278 Works

DRAWING TITLE:-
Prohibition of waiting

PREPARED BY:- A.Devlin	AD	DATE:- 03/12/20	
CHECKED BY:- N.Frier	NF	SCALES:- 1:250	
APPROVED BY:- N.Frier	NF	DRAWING NO:- TRO-065-001	REV -

A1

\\ccghnap02\gendatace\DevAndPublicProtection\TrafficPlan\TRO\TRO-65\Drawings\TRO-065-001 Stargate Lane.dwg