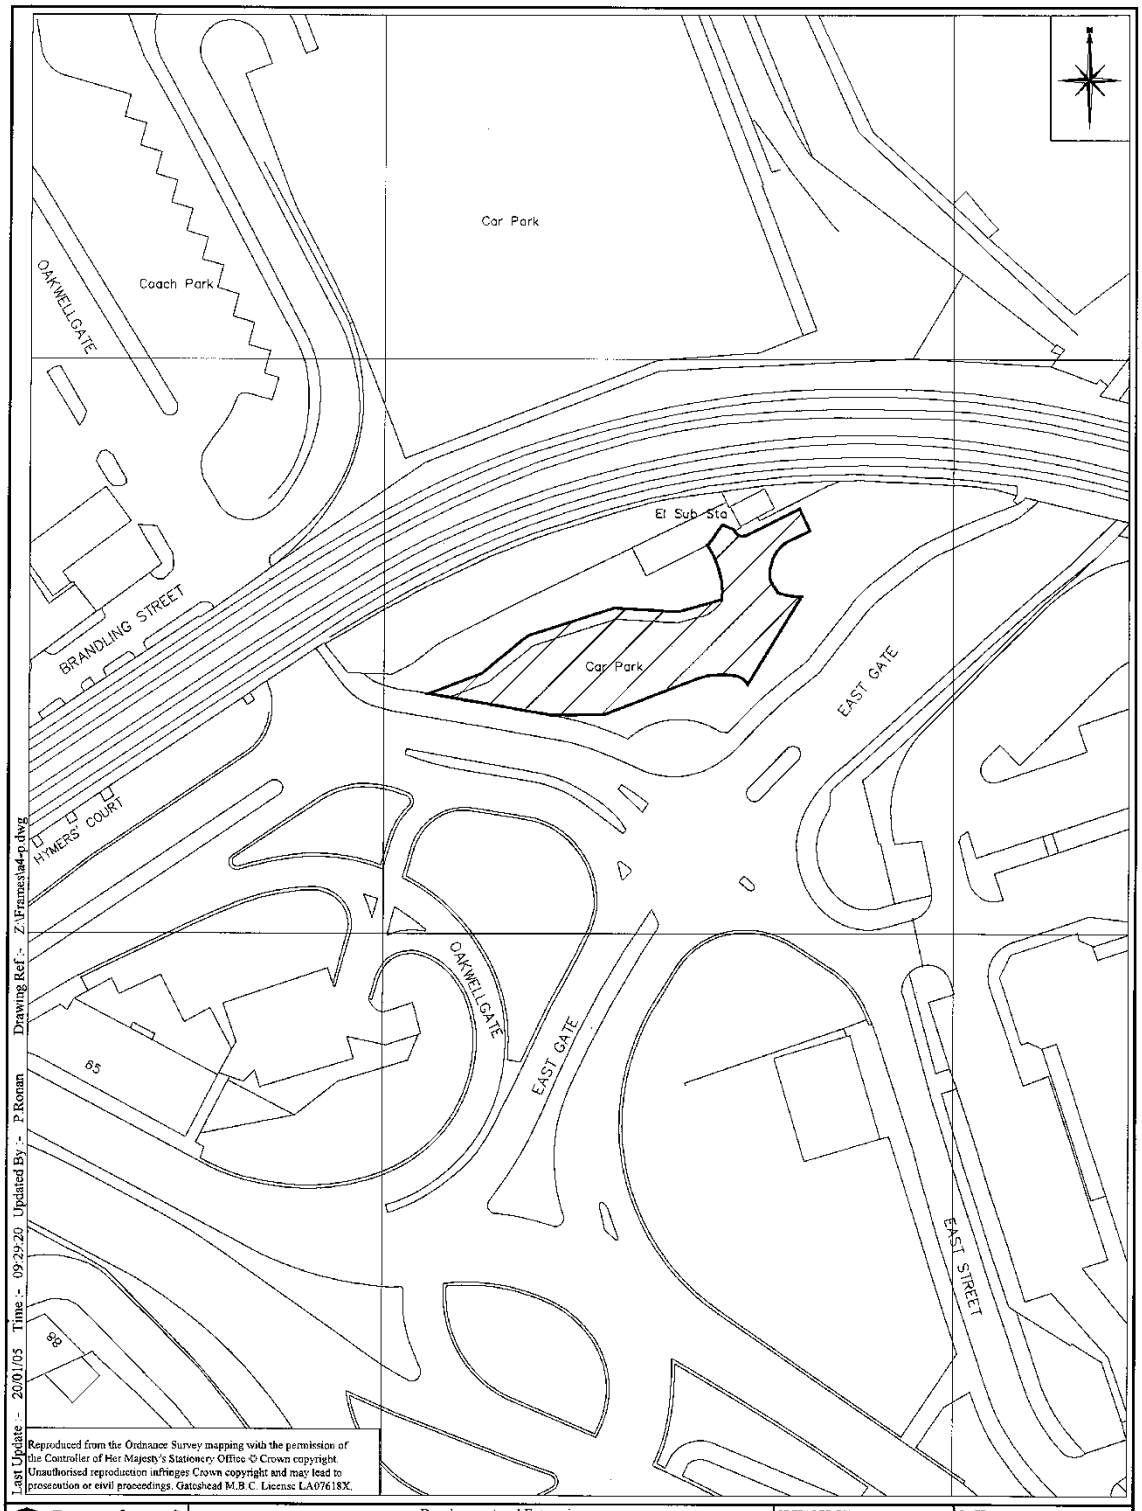


Last Update - 20/01/05 Time :- 09:29:20 Updated By :- P.Ronan Drawing Ref :- Z:\Frames\a4-p.dwg

Reproduced from the Ordnance Survey mapping with the permission of the Controller of Her Majesty's Stationery Office © Crown copyright. Unauthorised reproduction infringes Crown copyright and may lead to prosecution or civil proceedings. Gateshead M.B.C. License LA07618X.

Gateshead Council
CIVIC CENTRE,
REGENT STREET,
GATESHEAD. NE8 1HH
TEL. 0191 - 433 3000
FAX. 0191 - 477 5855

Development and Enterprise

TITLE:-

Garden Street Car Park
Oakwellgate - Plan No 17

Nicolas Clennett B.Sc.,D.M.S.,C.M.I.L.T.,M.I.H.T. Head of Transport and Highways

PREPARED BY:- P.J. Ronan	DATE:- 22/11/2005
CHECKED BY:- G. Hoyle	SCALES:- 1:1000
APPROVED BY:- G. Hoyle	DRAWING NO:- E/101/15/0057