
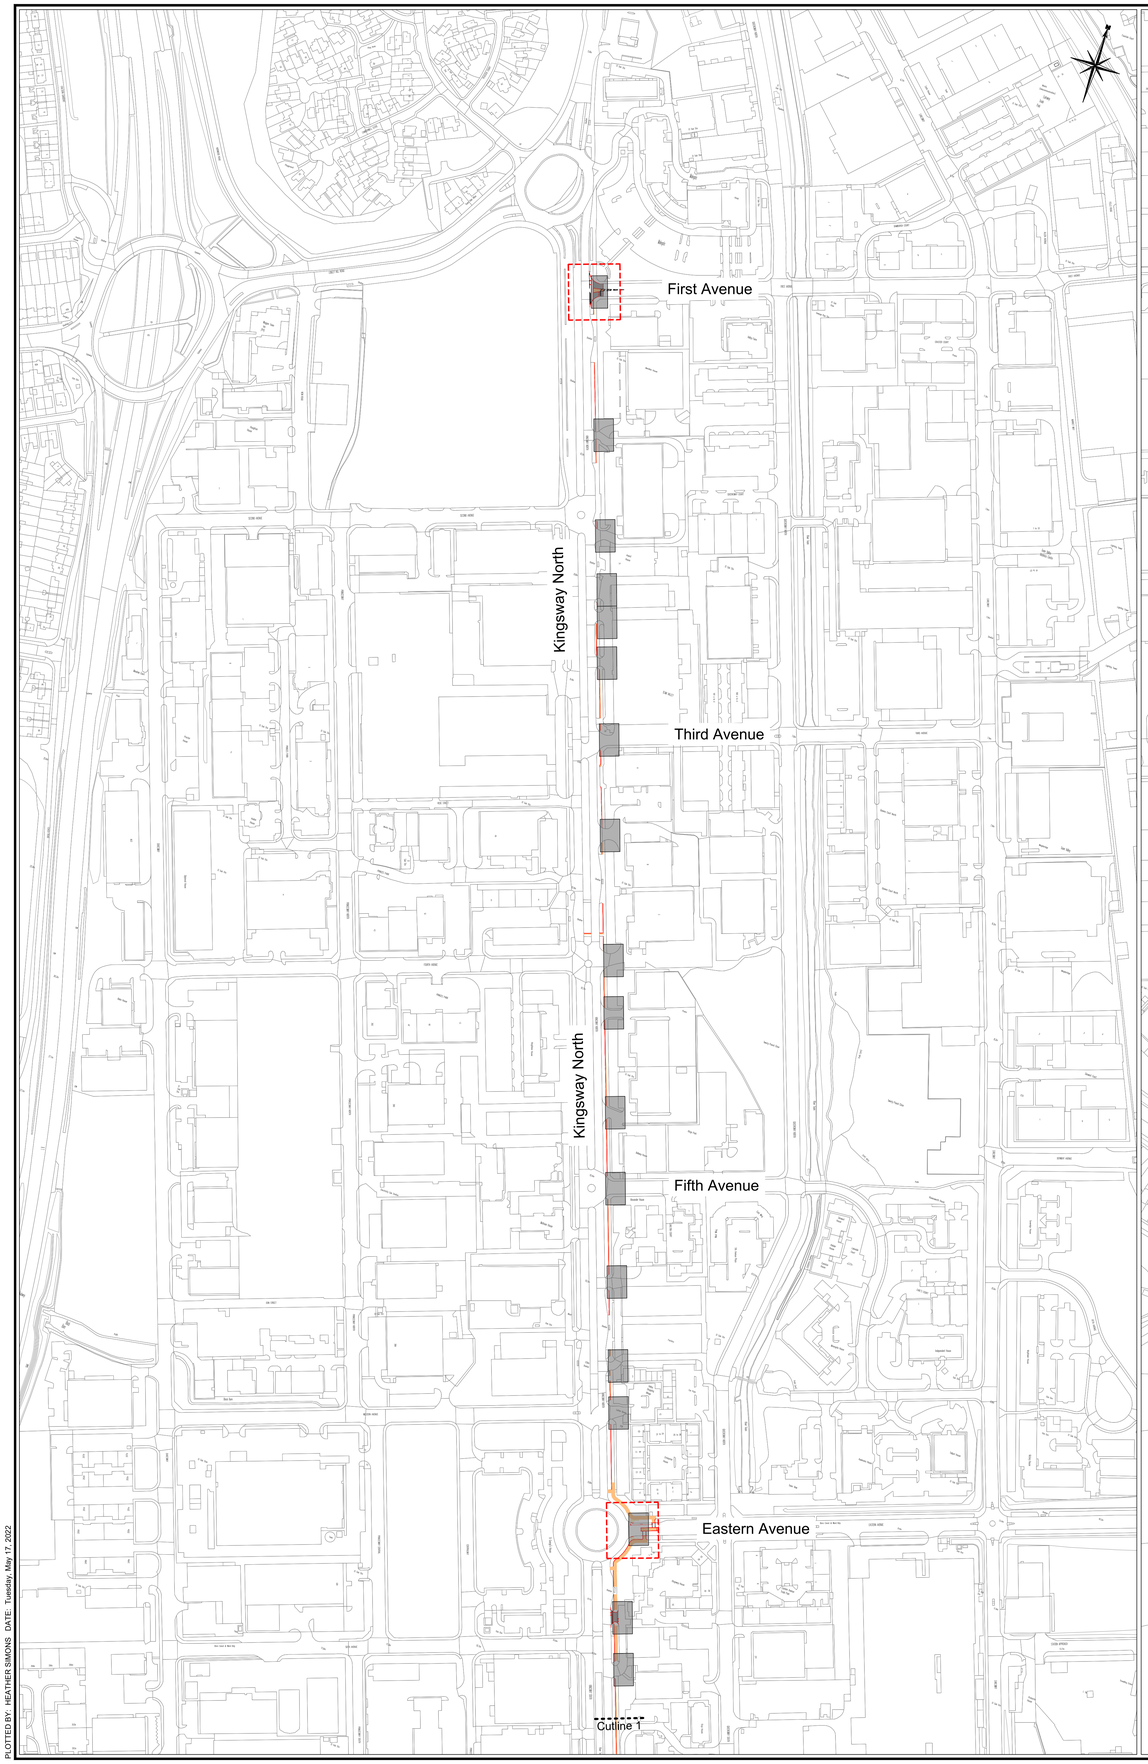


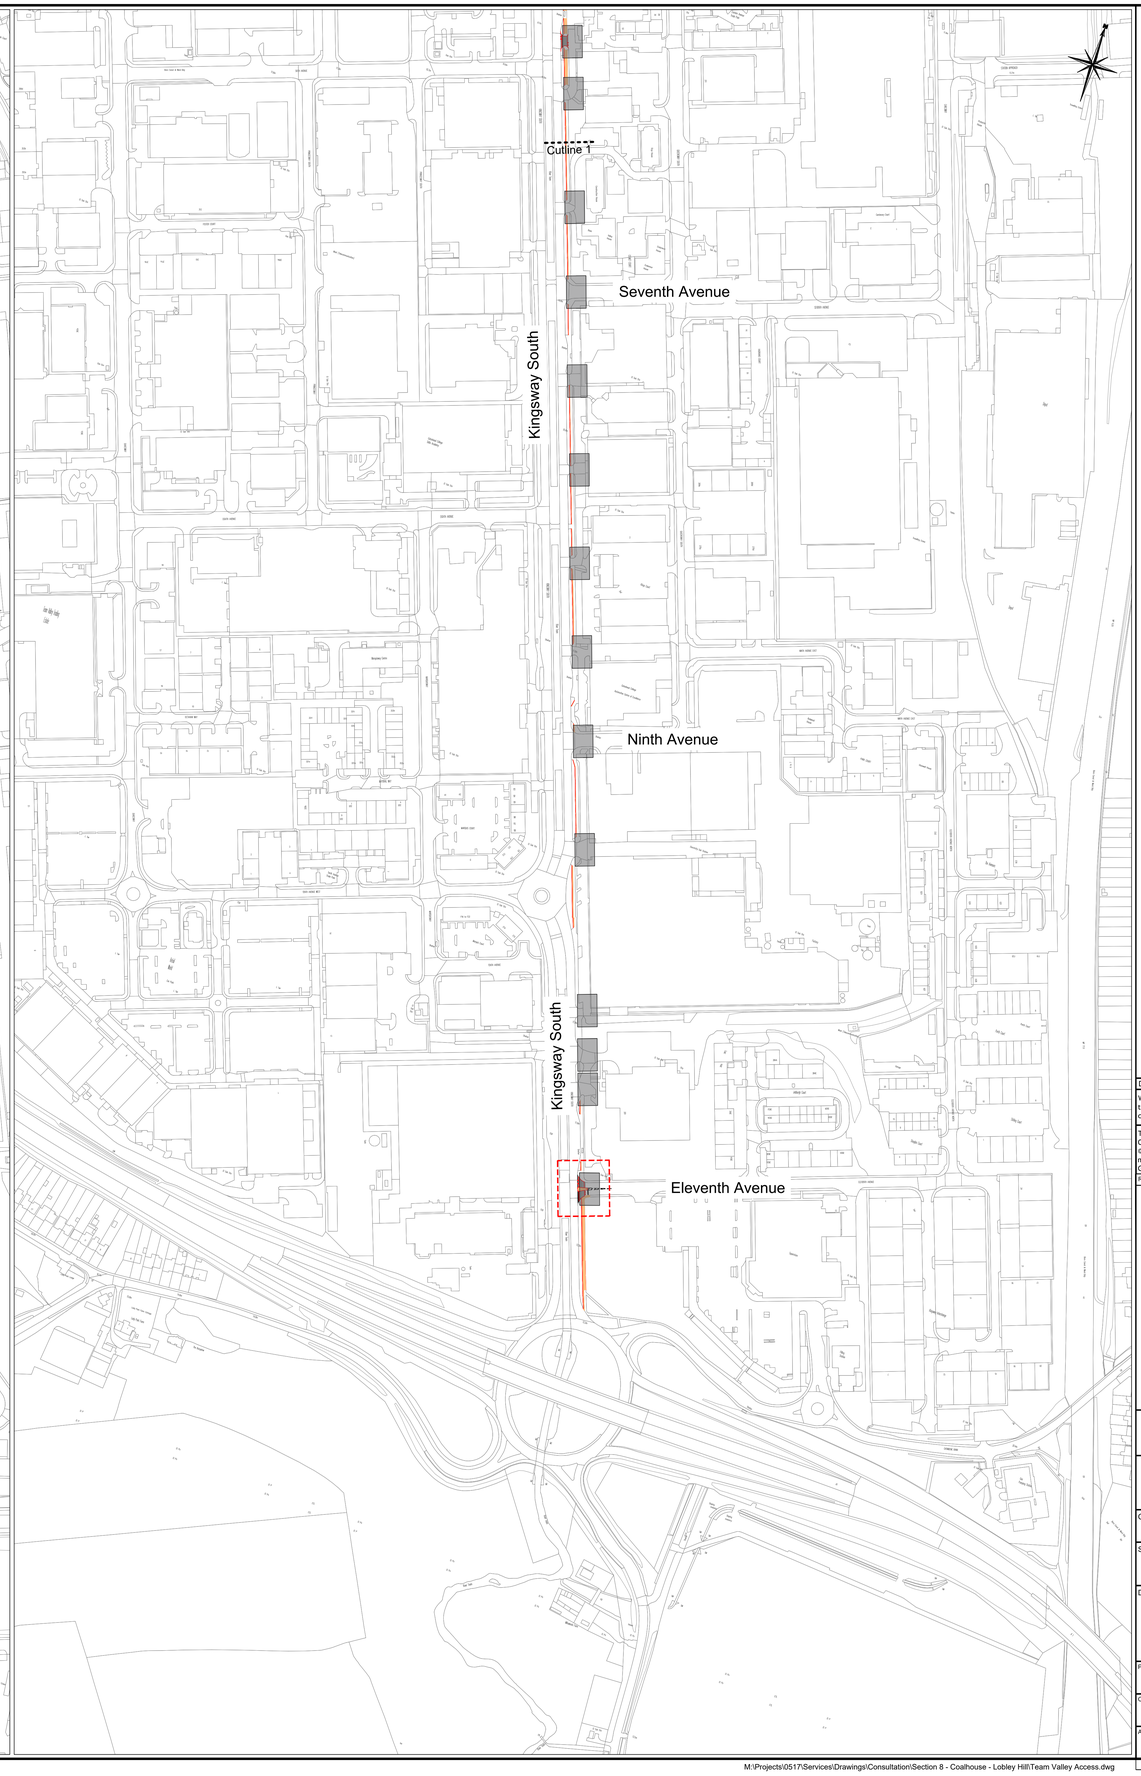

KEY:-

- Locations of Raised Tables
- See drawing TS-0517-080 Sheet 2 of 2
- New kerbline to widen footways and shared-use areas
- Shared use footway cycleway

CONSULTATION

DO NOT SCALE FROM DRAWING.

Where shown, utilities plant information is indicative only. The accuracy thereof cannot be guaranteed and all information must be verified by the contractor with the statutory undertakers.

This map is reproduced from Ordnance Survey material with the permission of Ordnance Survey on behalf of the Controller of Her Majesty's Stationery Office © Crown copyright. Unauthorised reproduction infringes Crown copyright and may lead to prosecution or civil proceedings.
Gateshead Council [0.S. license No 100019132] 2008

Rev	Date	Amendments	Prepared	Checked	Approved

Gateshead Council
Civic Centre
Regent Street
Gateshead
NE8 1HH
Tel. 0191 4333000
www.gateshead.gov.uk

Development, Transport and Public Protection
Trevor Waggett B.Eng (Hons), MCIHT, FIHE
Engineering Services Manager

CLIENT:- Gateshead Council

SCHEME NAME:- Blaydon to Team Valley Cycle Route

DRAWING TITLE:- Consultation Drawing
Section 8 Coal House - Lobley Hill
Sheet 1 of 2

PREPARED BY:-		DATE:-
H. Simons		17/05/2022
CHECKED BY:-		SCALES:-
K.Rooney		1:2000
APPROVED BY:-		DRAWING NO:- REV
T. Waggett		TS-0517-080

A0

PLOTTED BY:- HEATHER.SIMONS DATE:- Tuesday, May 17, 2022

PLOTTED BY:- HEATHER.SIMONS DATE:- Tuesday, May 17, 2022

M:\Projects\0517\Services\Drawings\Consultation\Section 8 - Coalhouse - Lobley Hill\Team Valley Access.dwg